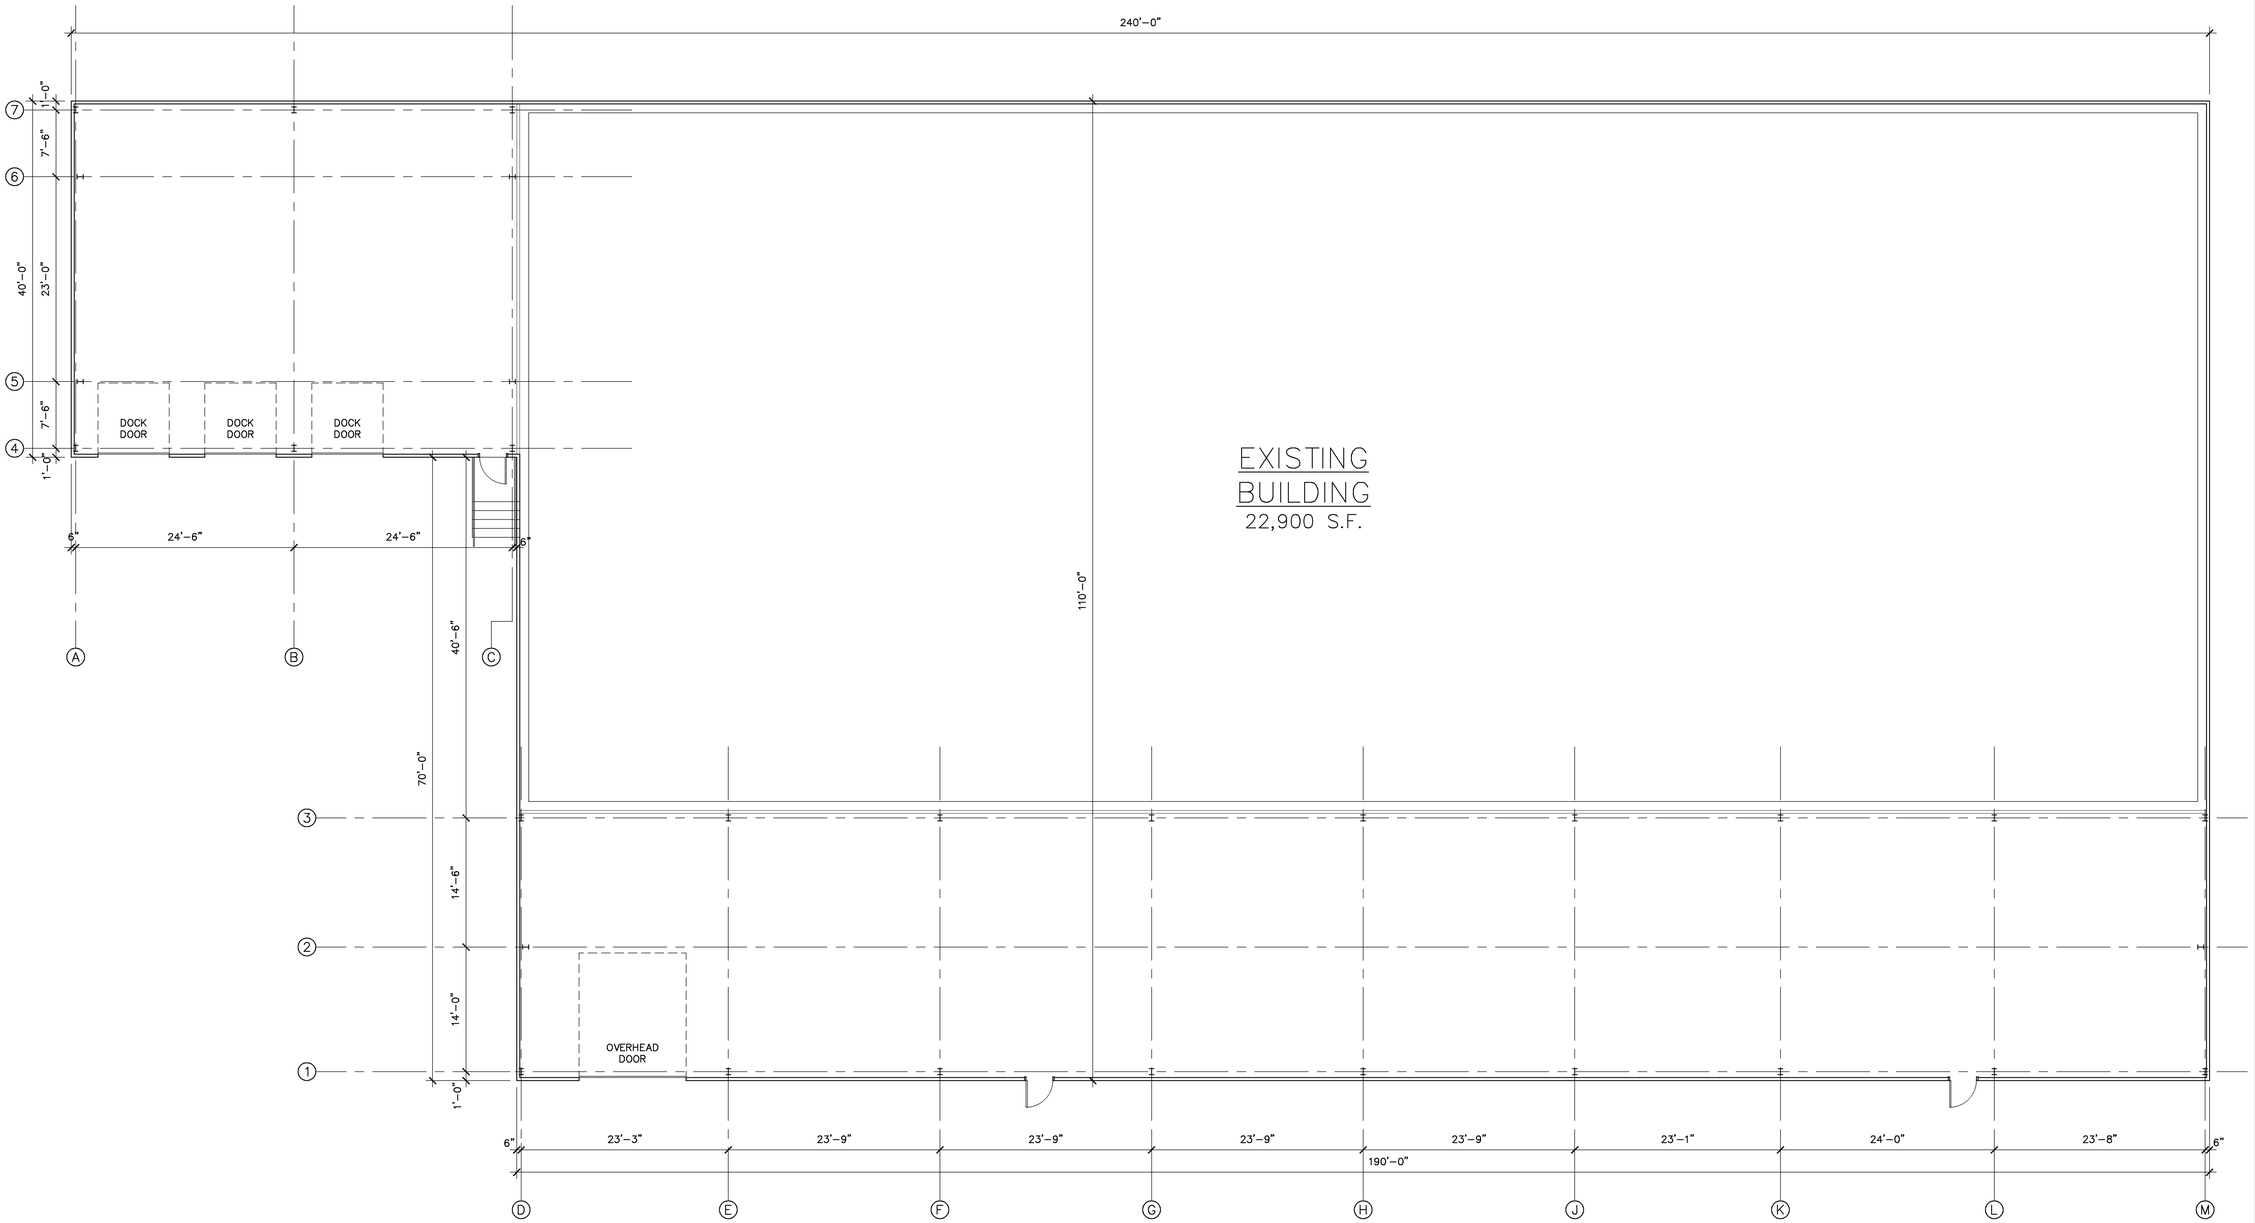

1 / A1 FLOOR PLAN
SCALE: 1/8" = 1'-0"

LAMPERT ARCHITECTS
13837 NE Lincoln Street
Ham Lake, MN 55304
Phone763.755.1211 Fax763.757.2849
lampert@lampert-arch.com

00.00.00

Existing Building
FRITZ CANDY
Newport, Minnesota

Copyright 2007
Leonard Lampert Architects, P.A.

Project Designer:
Drawn By: NJC
Checked By: LL/LML
Revisions
9/20/07

FLOOR PLAN

Sheet Number

A1

Project No. 070914-1

Filename: S:\Projects\James\Fritz Candy\FritzCandy-A1.dwg